LANDFILL GAS MONITORING WELL CONSTRUCTION SCHEMATIC

WELL ID: P1 (SINGLE COMPLETION)

COMPLETION DATE: 03/29/06

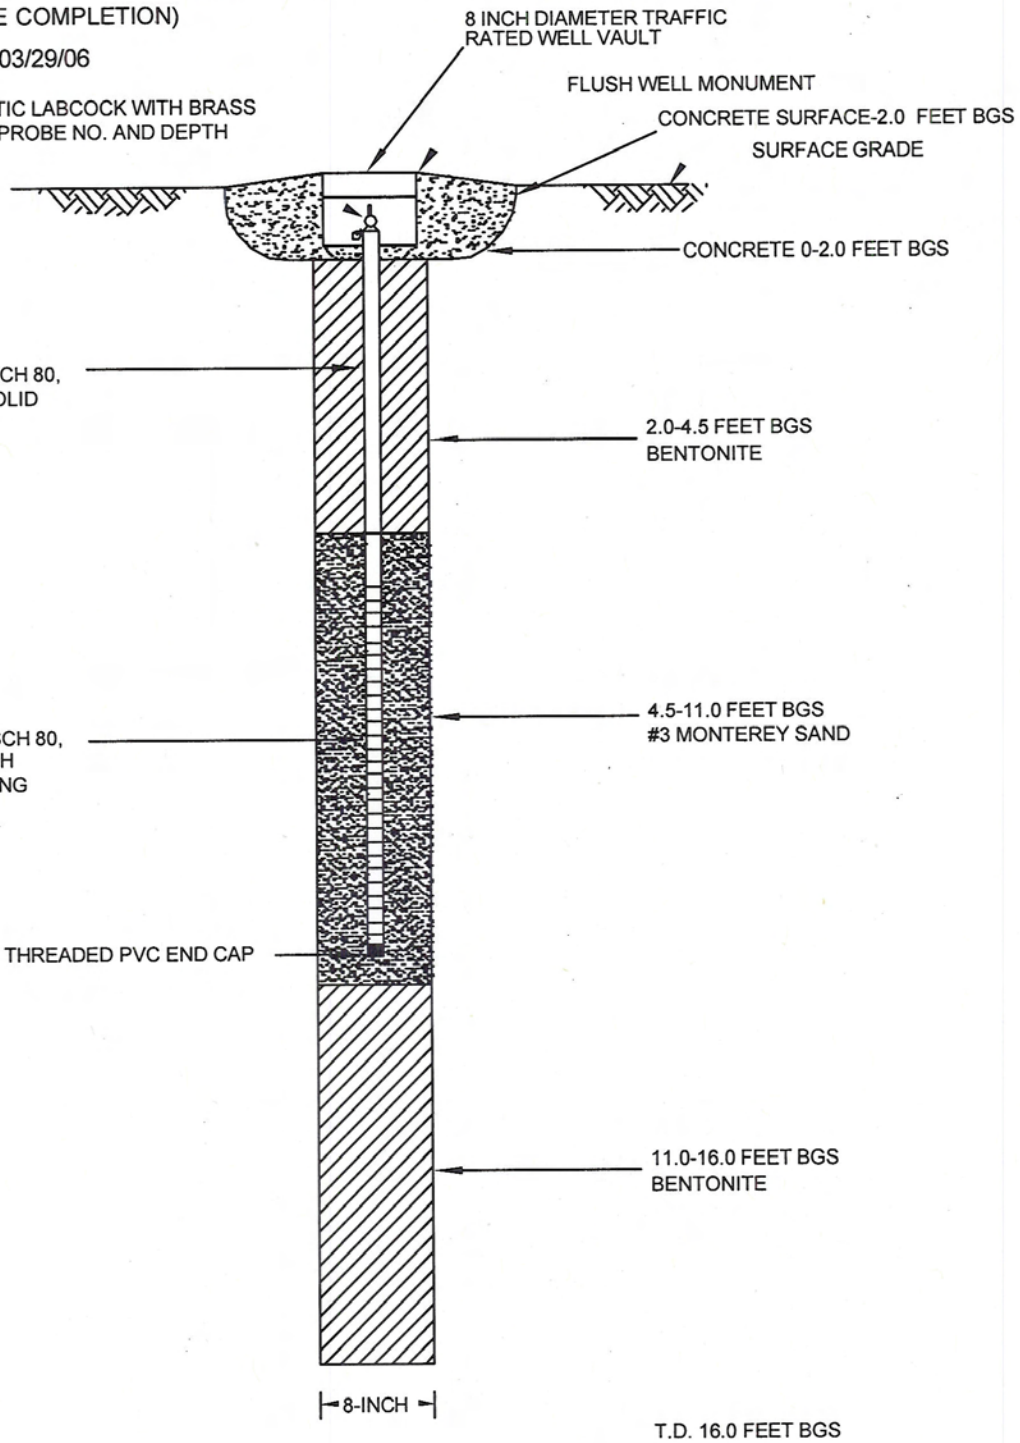

NOT TO SCALE
ALL DEPTHS ARE APPROXIMATE

Ninyo & Moore	GAS MONITORING WELL CONSTRUCTION SINGLE COMPLETION-P1	FIGURE
PROJECT NO. 104690017 / DATE 4/06	DISPOSAL GARDENS TORRANCE CALIFORNIA, CALIFORNIA	

104690017 gas well p1

LANDFILL GAS MONITORING WELL CONSTRUCTION SCHEMATIC

WELL ID: P2 (TRIPLE COMPLETION)

COMPLETION DATE: 03/28/06

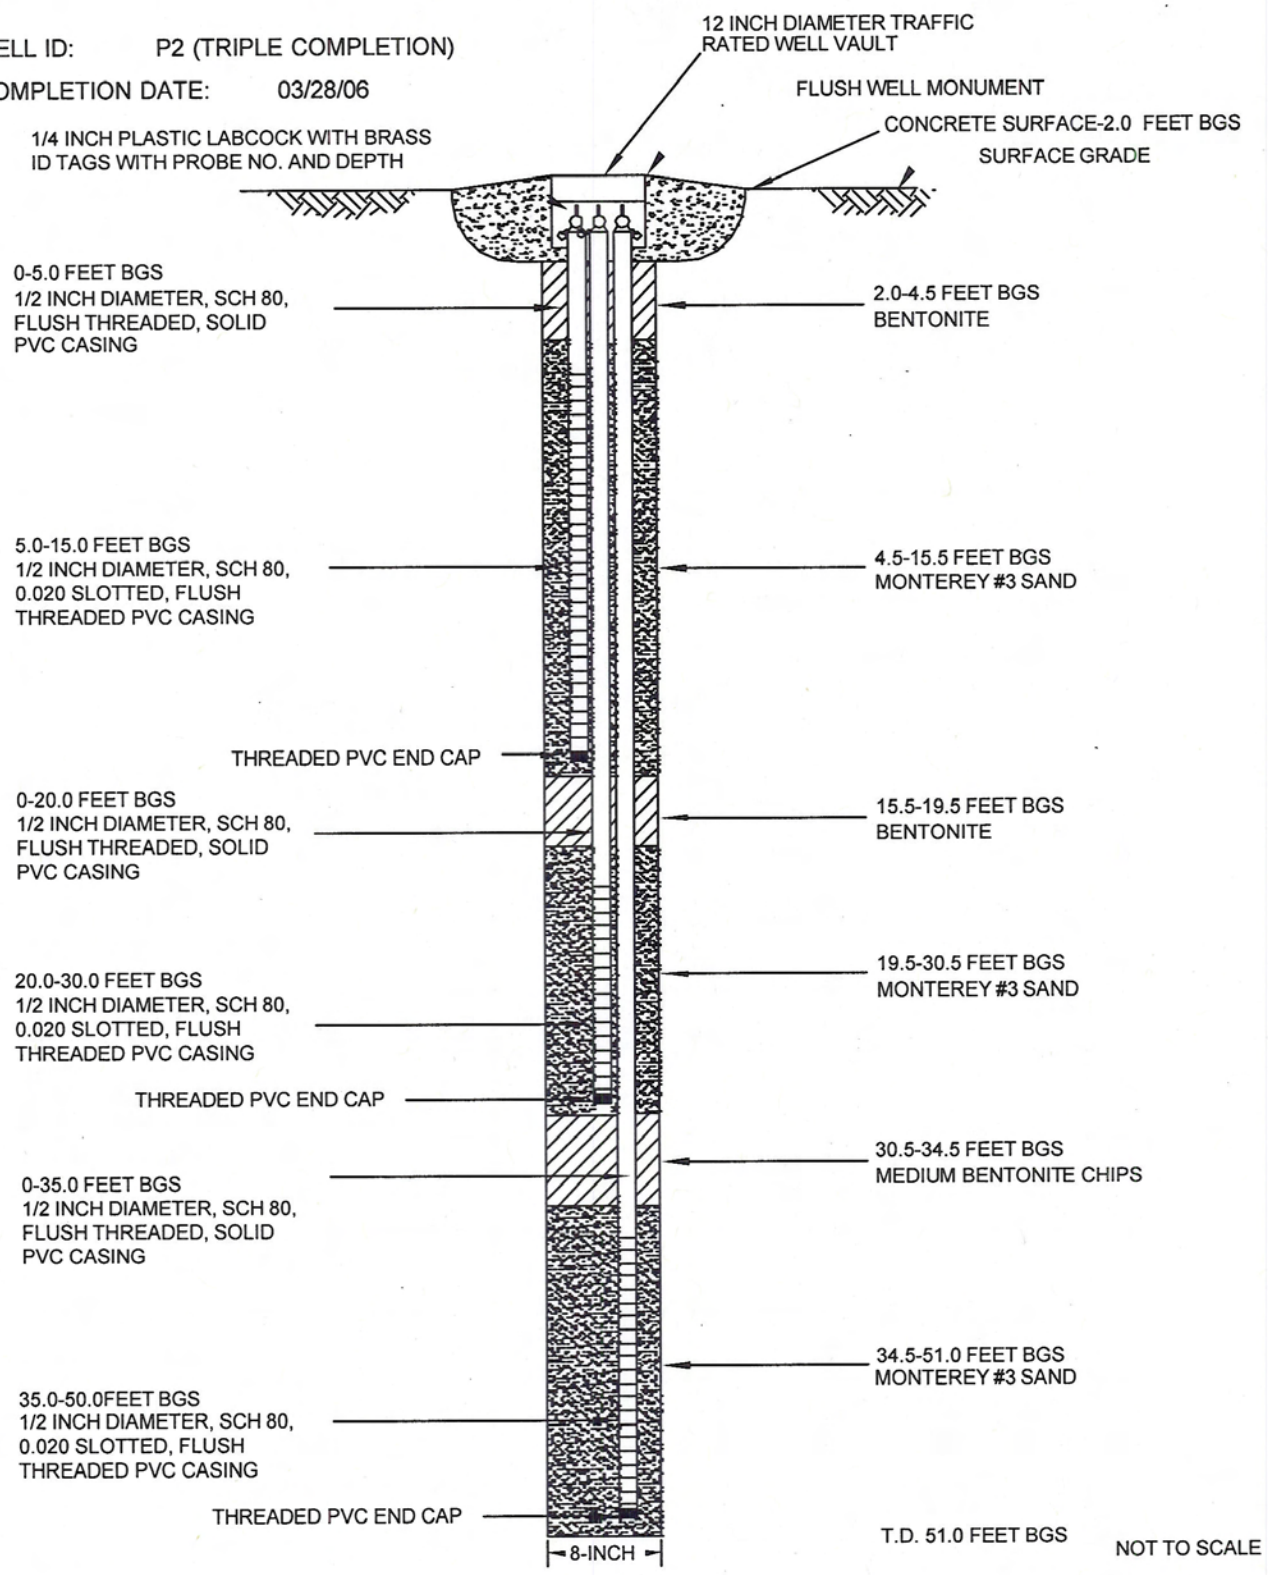

NOT TO SCALE
ALL DEPTHS ARE APPROXIMATE

Ninyo & Moore	GAS MONITORING WELL CONSTRUCTION TRIPLE COMPLETION-P2	FIGURE
PROJECT NO. 104690017 / DATE 4/06	DISPOSAL GARDENS TORRANCE, CALIFORNIA	

104690017 gas well P2

LANDFILL GAS MONITORING WELL
CONSTRUCTION SCHEMATIC

WELL ID: P3 (SINGLE COMPLETION)

COMPLETION DATE: 03/29/06

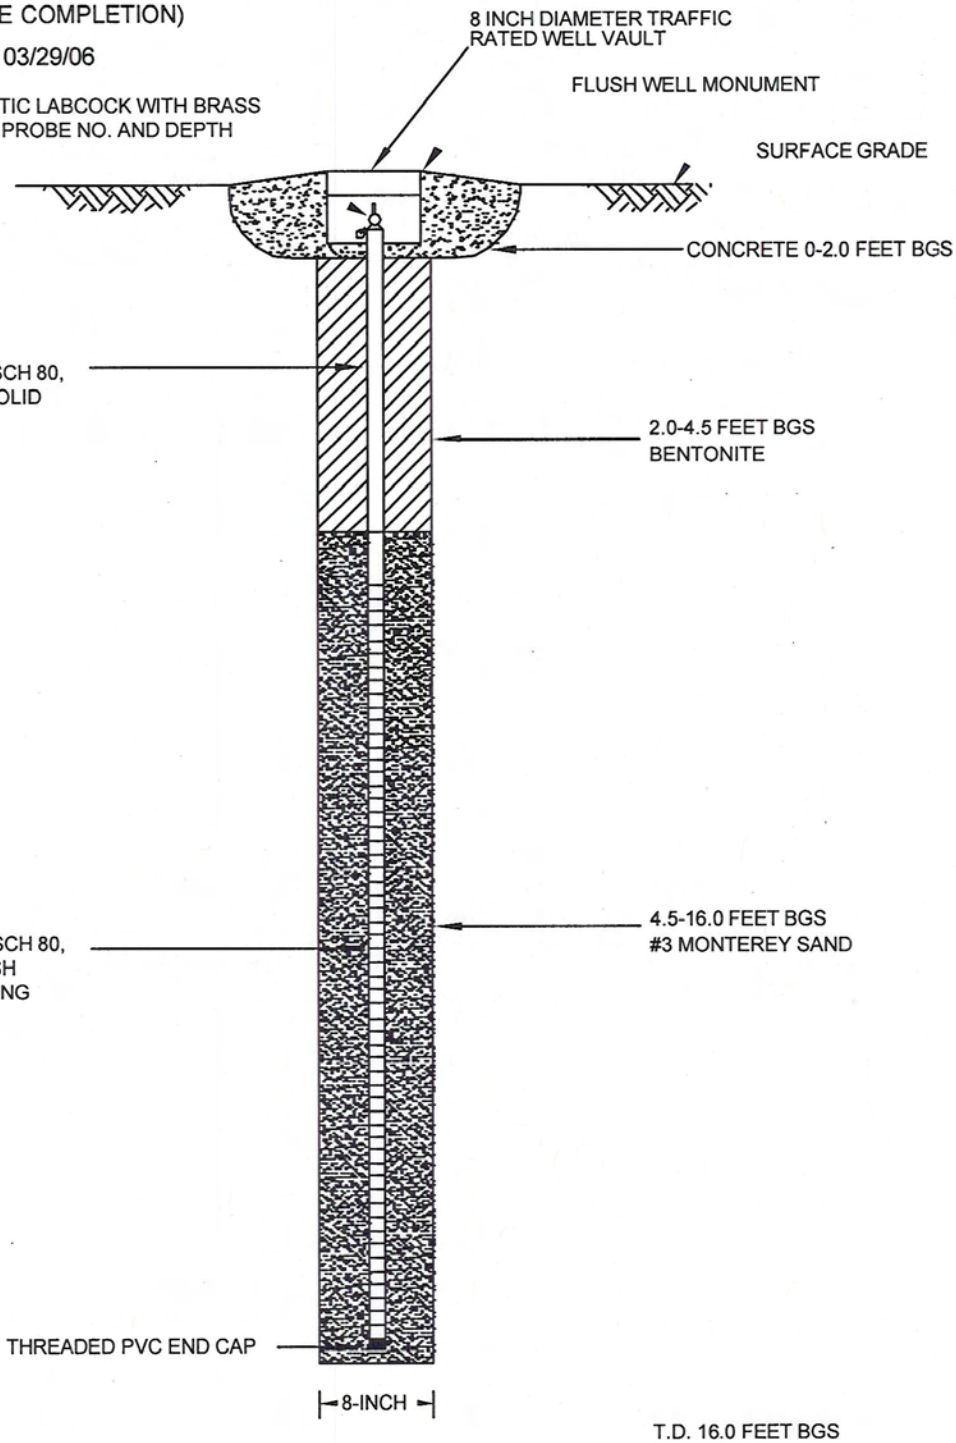

NOT TO SCALE
ALL DEPTHS ARE APPROXIMATE

Ninyo & Moore	GAS MONITORING WELL CONSTRUCTION SINGLE COMPLETION-P3	FIGURE
PROJECT NO. 104690017	DATE 4/06	DISPOSAL GARDENS TORRANCE, CALIFORNIA

104690017 gas well p3

LANDFILL GAS MONITORING WELL CONSTRUCTION SCHEMATIC

WELL ID: P4 (SINGLE COMPLETION)

COMPLETION DATE: 03/31/06

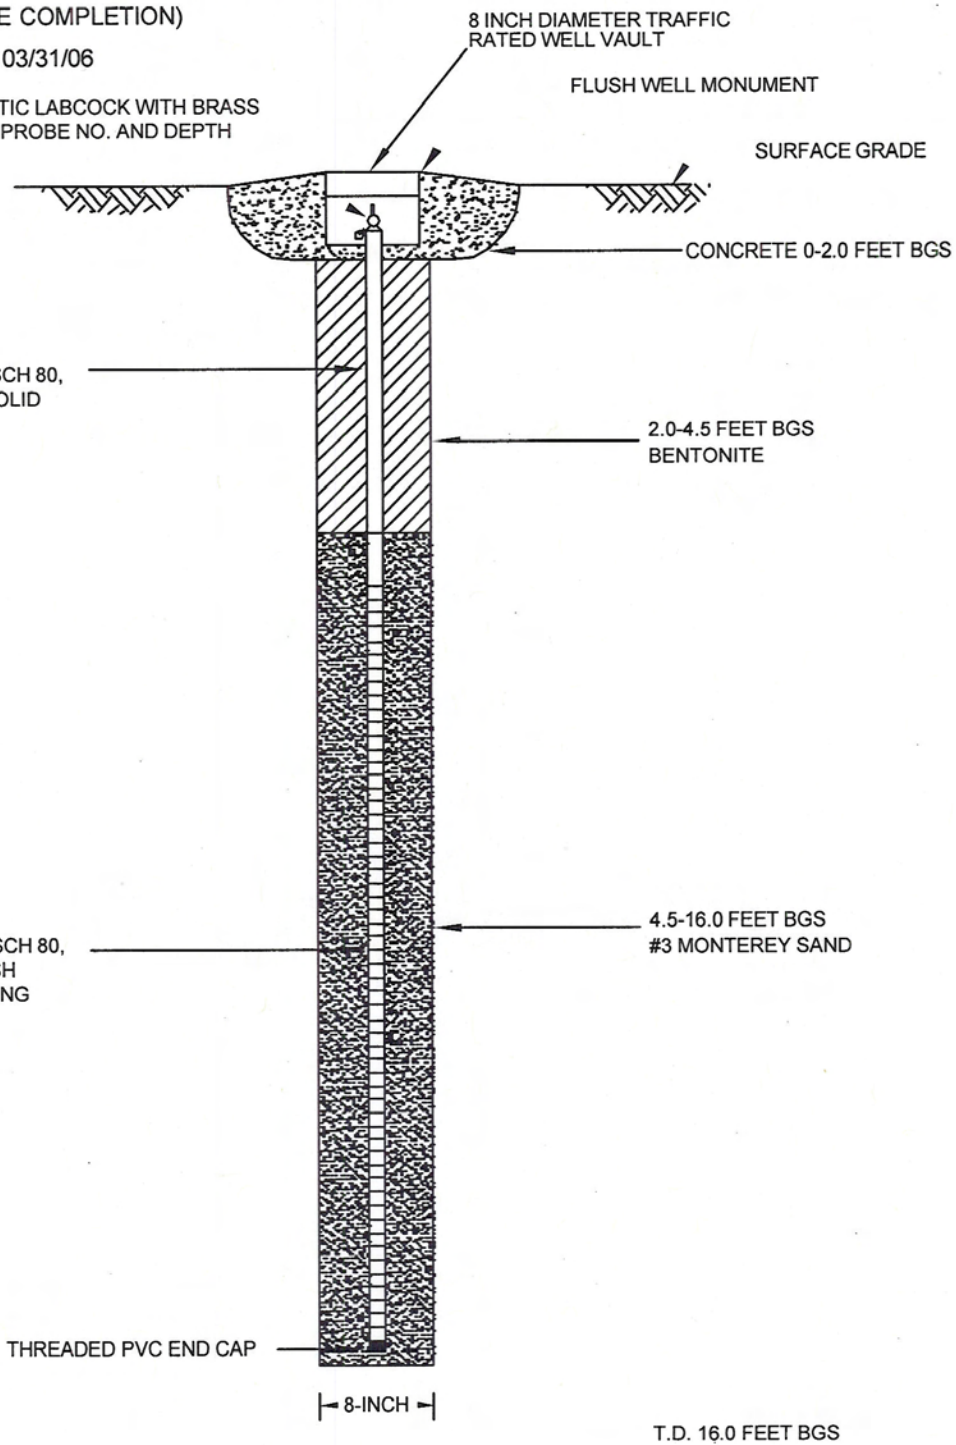

NOT TO SCALE
ALL DEPTHS ARE APPROXIMATE

Ninyo & Moore	GAS MONITORING WELL CONSTRUCTION SINGLE COMPLETION-P4	FIGURE
PROJECT NO. 104690017 / DATE 4/06	DISPOSAL GARDENS TORRANCE, CALIFORNIA	

104690017 gas well p4

LANDFILL GAS MONITORING WELL CONSTRUCTION SCHEMATIC

WELL ID: P5 (SINGLE COMPLETION)

COMPLETION DATE: 03/30/06

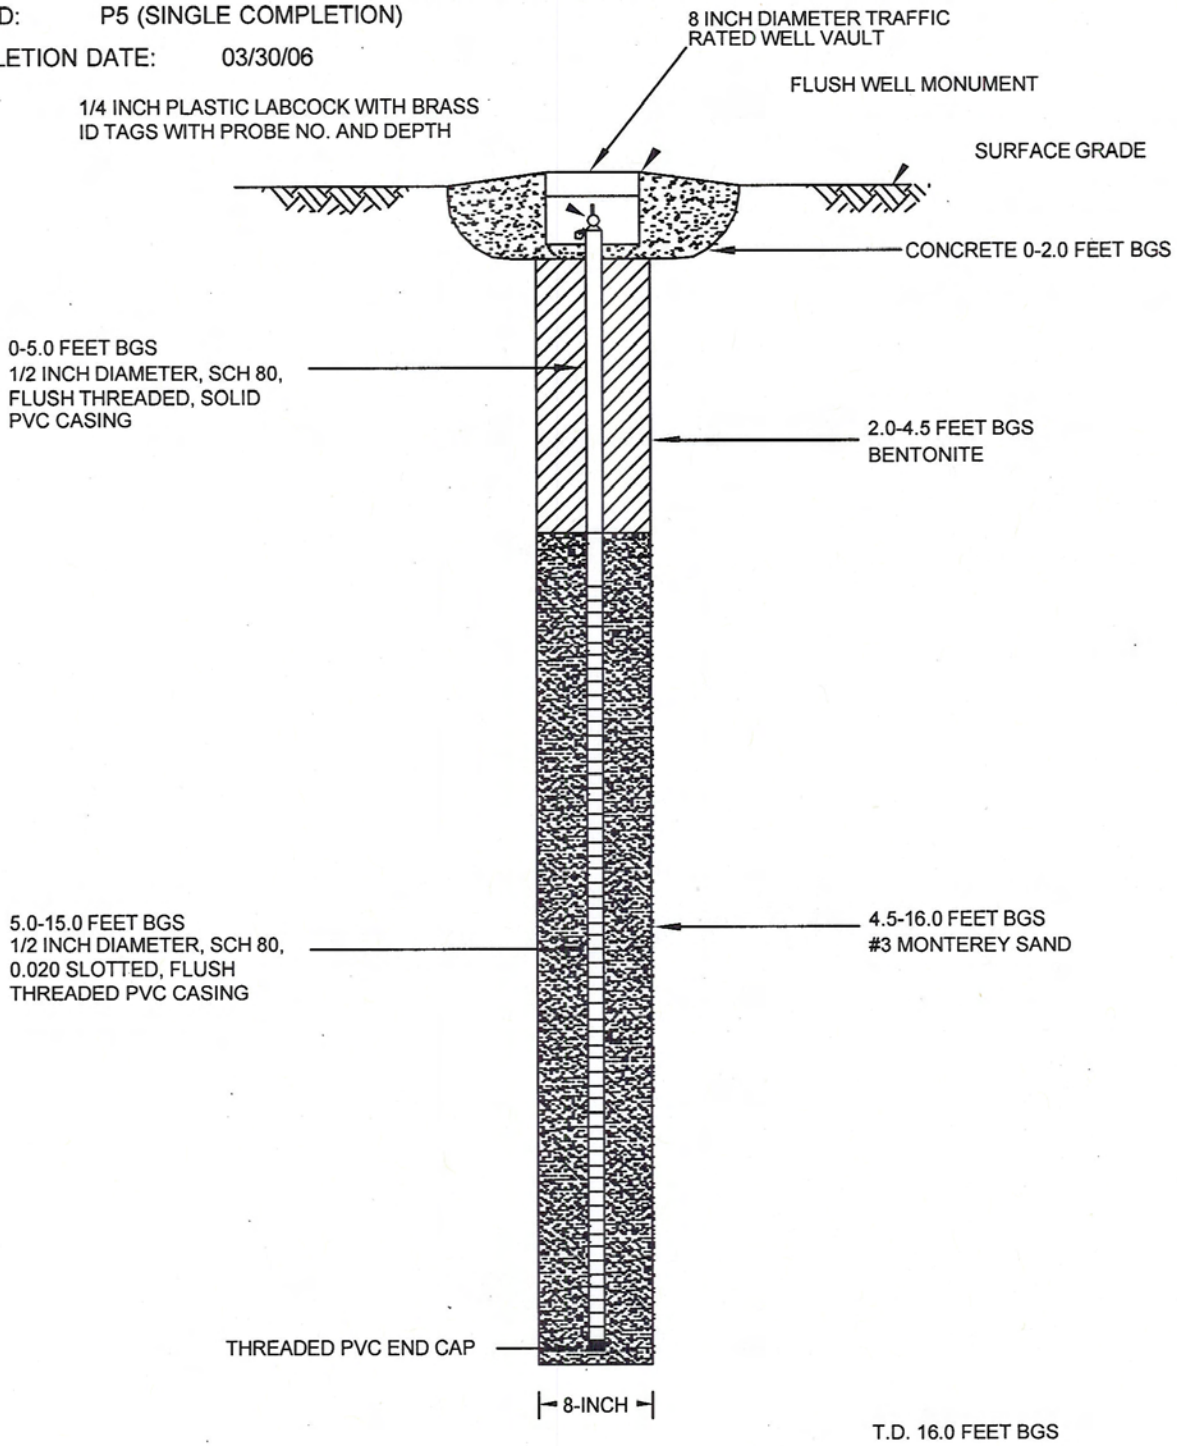

NOT TO SCALE
ALL DEPTHS ARE APPROXIMATE

Ninyo & Moore	GAS MONITORING WELL CONSTRUCTION SINGLE COMPLETION-P5	FIGURE
PROJECT NO. 104690017 / DATE 4/06	DISPOSAL GARDENS TORRANCE, CALIFORNIA	

104690017 gas well p5

LANDFILL GAS MONITORING WELL CONSTRUCTION SCHEMATIC

WELL ID: P6 (SINGLE COMPLETION)

COMPLETION DATE: 03/29/06

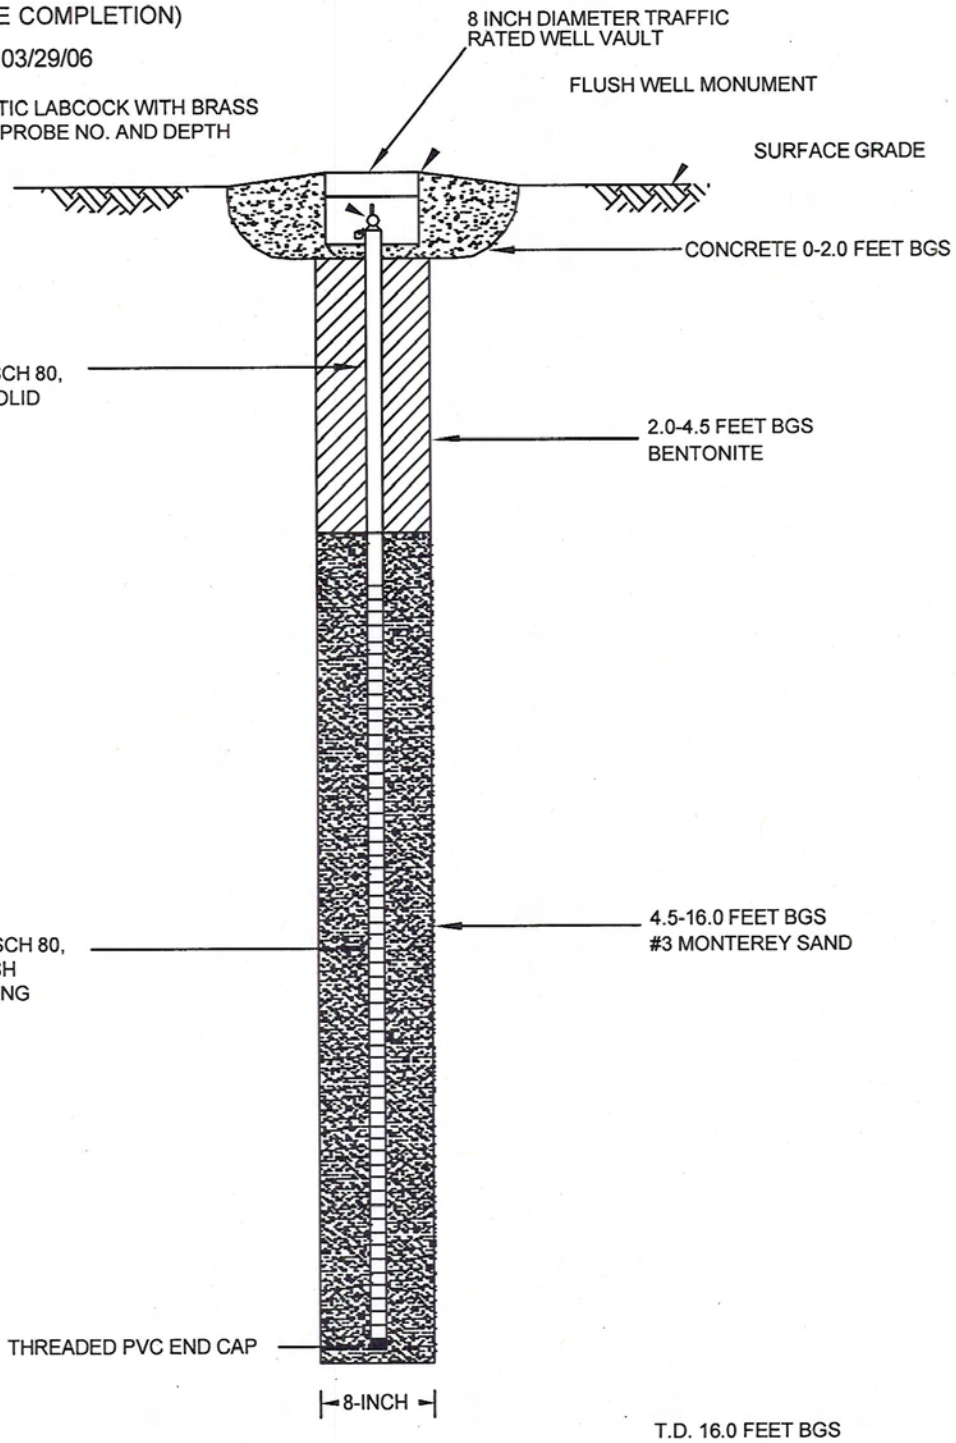

NOT TO SCALE
ALL DEPTHS ARE APPROXIMATE

104690017 gas well p6

Ninyo & Moore	GAS MONITORING WELL CONSTRUCTION SINGLE COMPLETION-P6	FIGURE
PROJECT NO. 104690017 / DATE 4/06	DISPOSAL GARDENS TORRANCE, CALIFORNIA	

LANDFILL GAS MONITORING WELL CONSTRUCTION SCHEMATIC

WELL ID: P7 (DUAL COMPLETION)

COMPLETION DATE: 03/29/06

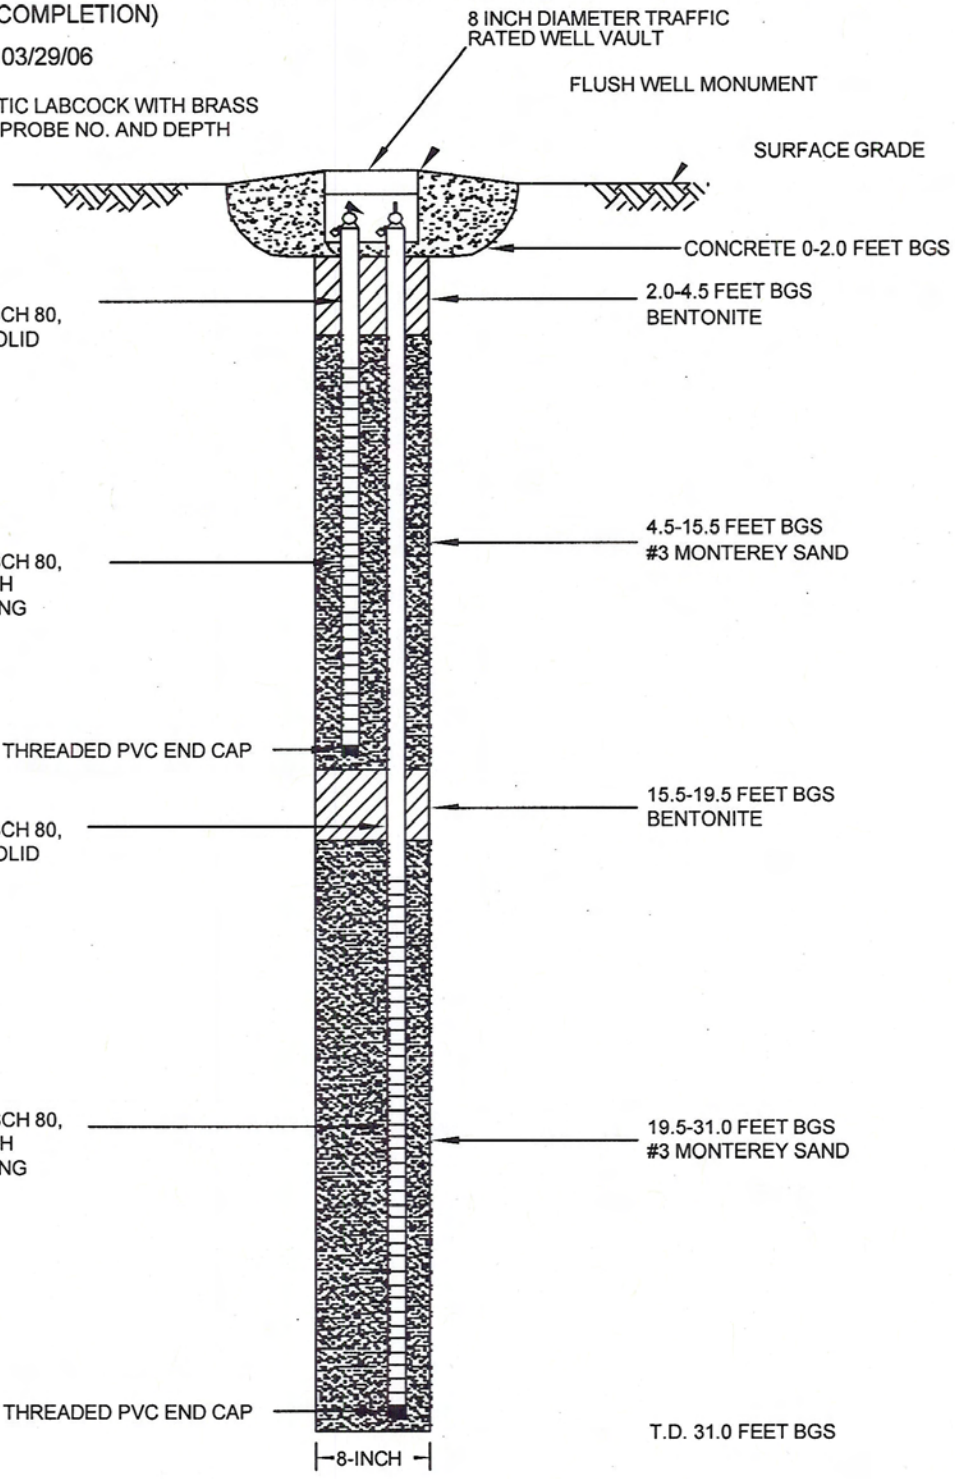

NOT TO SCALE
ALL DEPTHS ARE APPROXIMATE

Ninyo & Moore	GAS MONITORING WELL CONSTRUCTION DUAL COMPLETION-P7	FIGURE
PROJECT NO. 104690017	DATE 4/06	DISPOSAL GARDENS TORRANCE, CALIFORNIA

104690017 gas well p7

LANDFILL GAS MONITORING WELL CONSTRUCTION SCHEMATIC

WELL ID: P8 (SINGLE COMPLETION)

COMPLETION DATE: 03/30/06

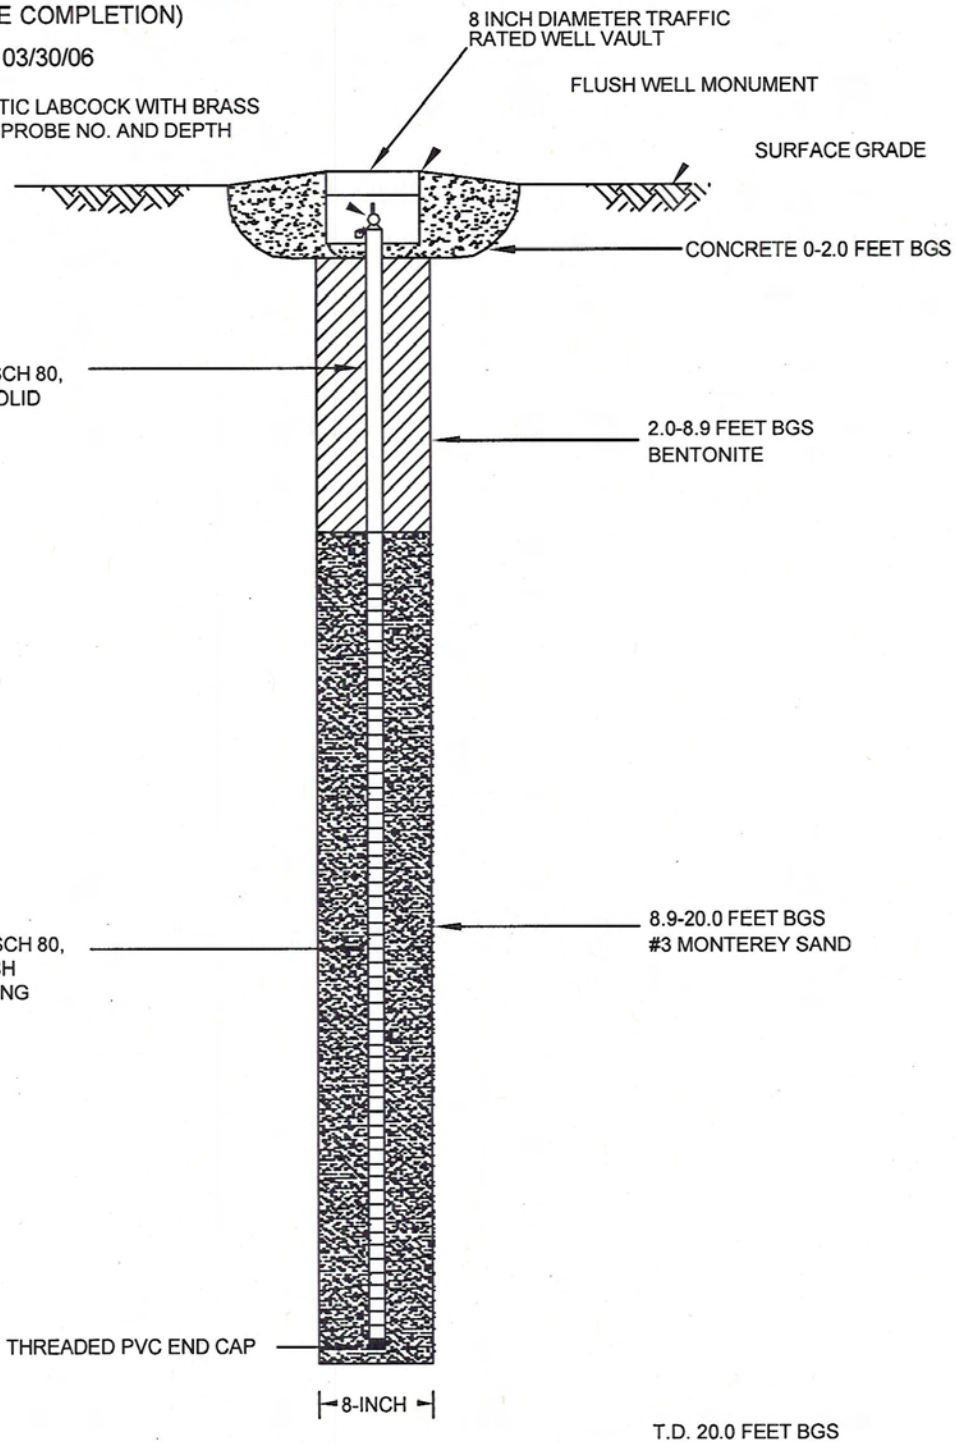

NOT TO SCALE
ALL DEPTHS ARE APPROXIMATE

Ninyo & Moore	GAS MONITORING WELL CONSTRUCTION SINGLE COMPLETION-P8	FIGURE
PROJECT NO. 104690017	DATE 4/06	DISPOSAL GARDENS TORRANCE, CALIFORNIA

104690017 gas well p8

LANDFILL GAS MONITORING WELL
CONSTRUCTION SCHEMATIC

WELL ID: P9 (SINGLE COMPLETION)

COMPLETION DATE: 03/27/06

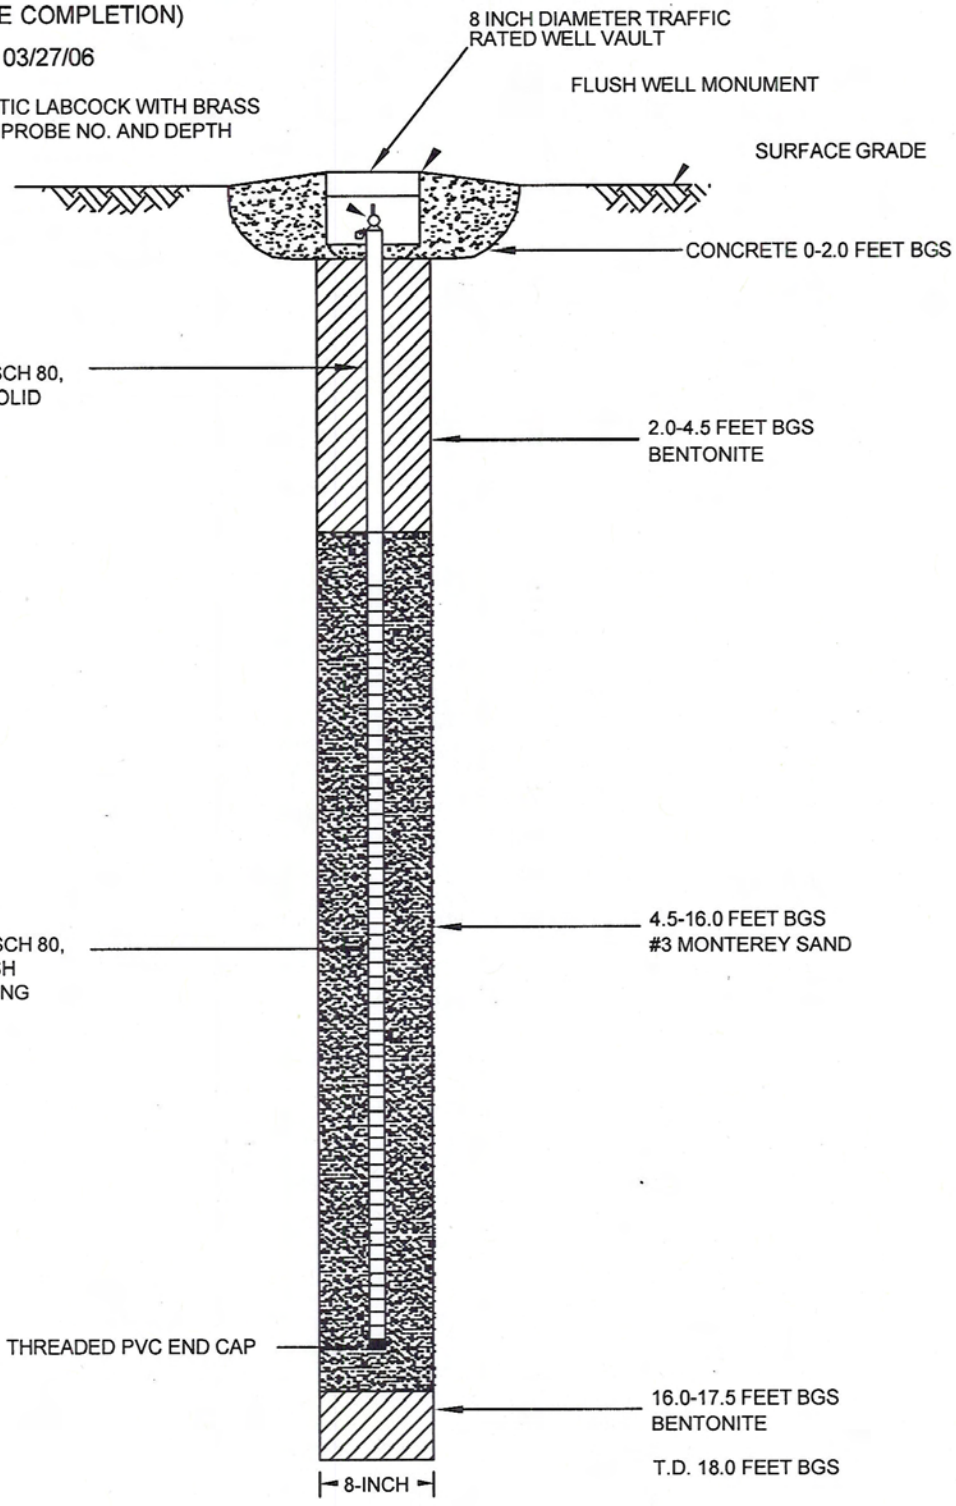

NOT TO SCALE
ALL DEPTHS ARE APPROXIMATE

Ninyo & Moore	GAS MONITORING WELL CONSTRUCTION SINGLE COMPLETION-P9	FIGURE
PROJECT NO. 104690017 / DATE 4/06	DISPOSAL GARDENS TORRANCE, CALIFORNIA	

104690017 gas well p9

LANDFILL GAS MONITORING WELL CONSTRUCTION SCHEMATIC

WELL ID: P10 (DUAL COMPLETION)

COMPLETION DATE: 03/27/06

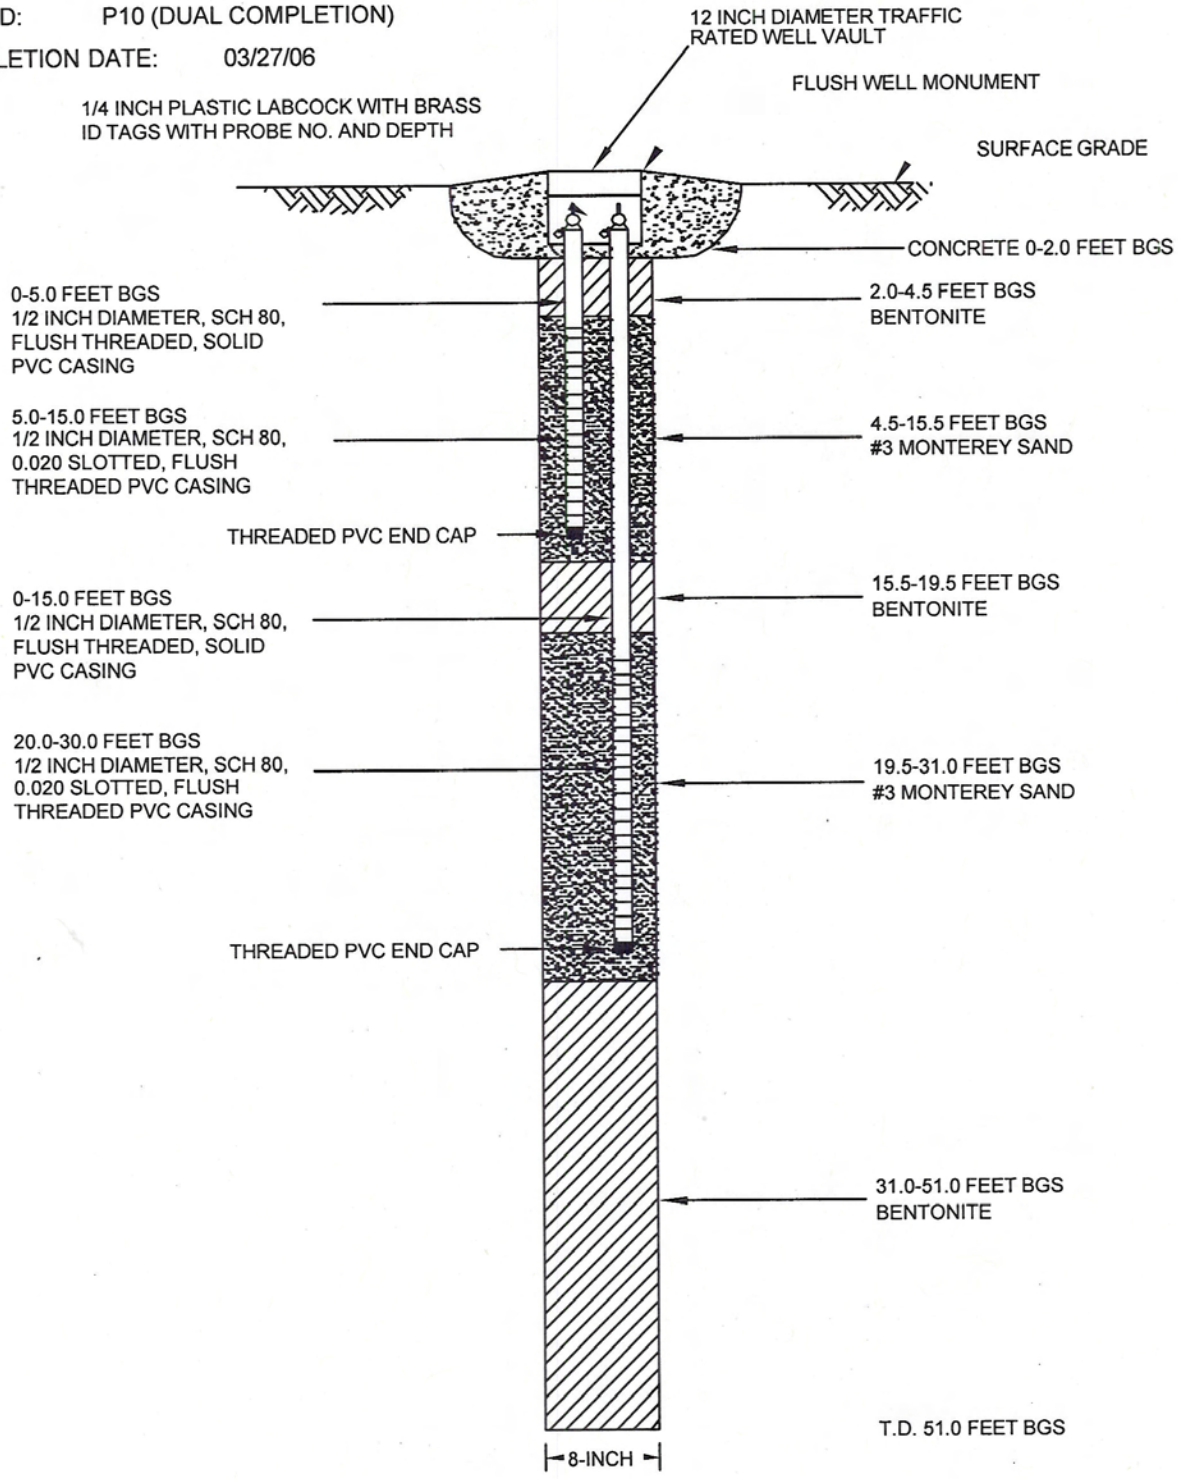

NOT TO SCALE
ALL DEPTHS ARE APPROXIMATE

Ninyo & Moore	GAS MONITORING WELL CONSTRUCTION DUAL COMPLETION-P10	FIGURE
PROJECT NO. 104690017 / DATE 4/06	DISPOSAL GARDENS TORRANCE, CALIFORNIA	

104690017 gas well p10

LANDFILL GAS MONITORING WELL CONSTRUCTION SCHEMATIC

WELL ID: P11 (TRIPLE COMPLETION)

COMPLETION DATE: 03/28/06

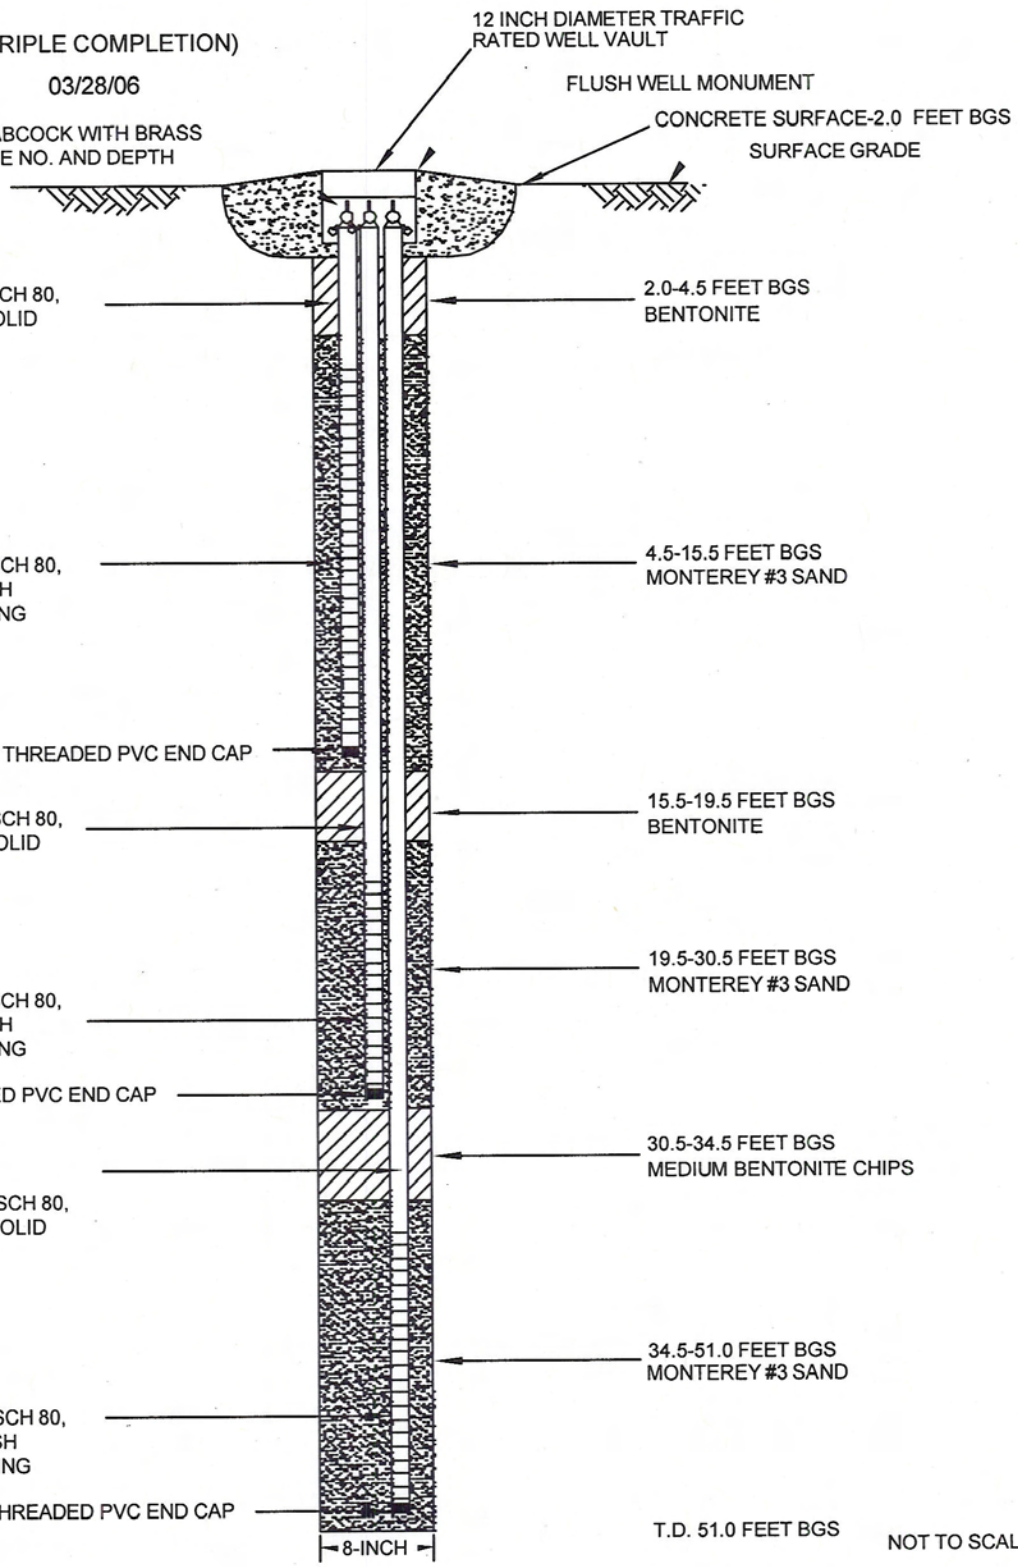

NOT TO SCALE
ALL DEPTHS ARE APPROXIMATE

Ninyo & Moore	GAS MONITORING WELL CONSTRUCTION TRIPLE COMPLETION-P11	FIGURE
PROJECT NO. 104690017 / DATE 4/06	DISPOSAL GARDENS TORRANCE, CALIFORNIA	

104690017 gas well P11

LANDFILL GAS MONITORING WELL CONSTRUCTION SCHEMATIC

WELL ID: P12 (DUAL COMPLETION)

COMPLETION DATE: 03/31/06

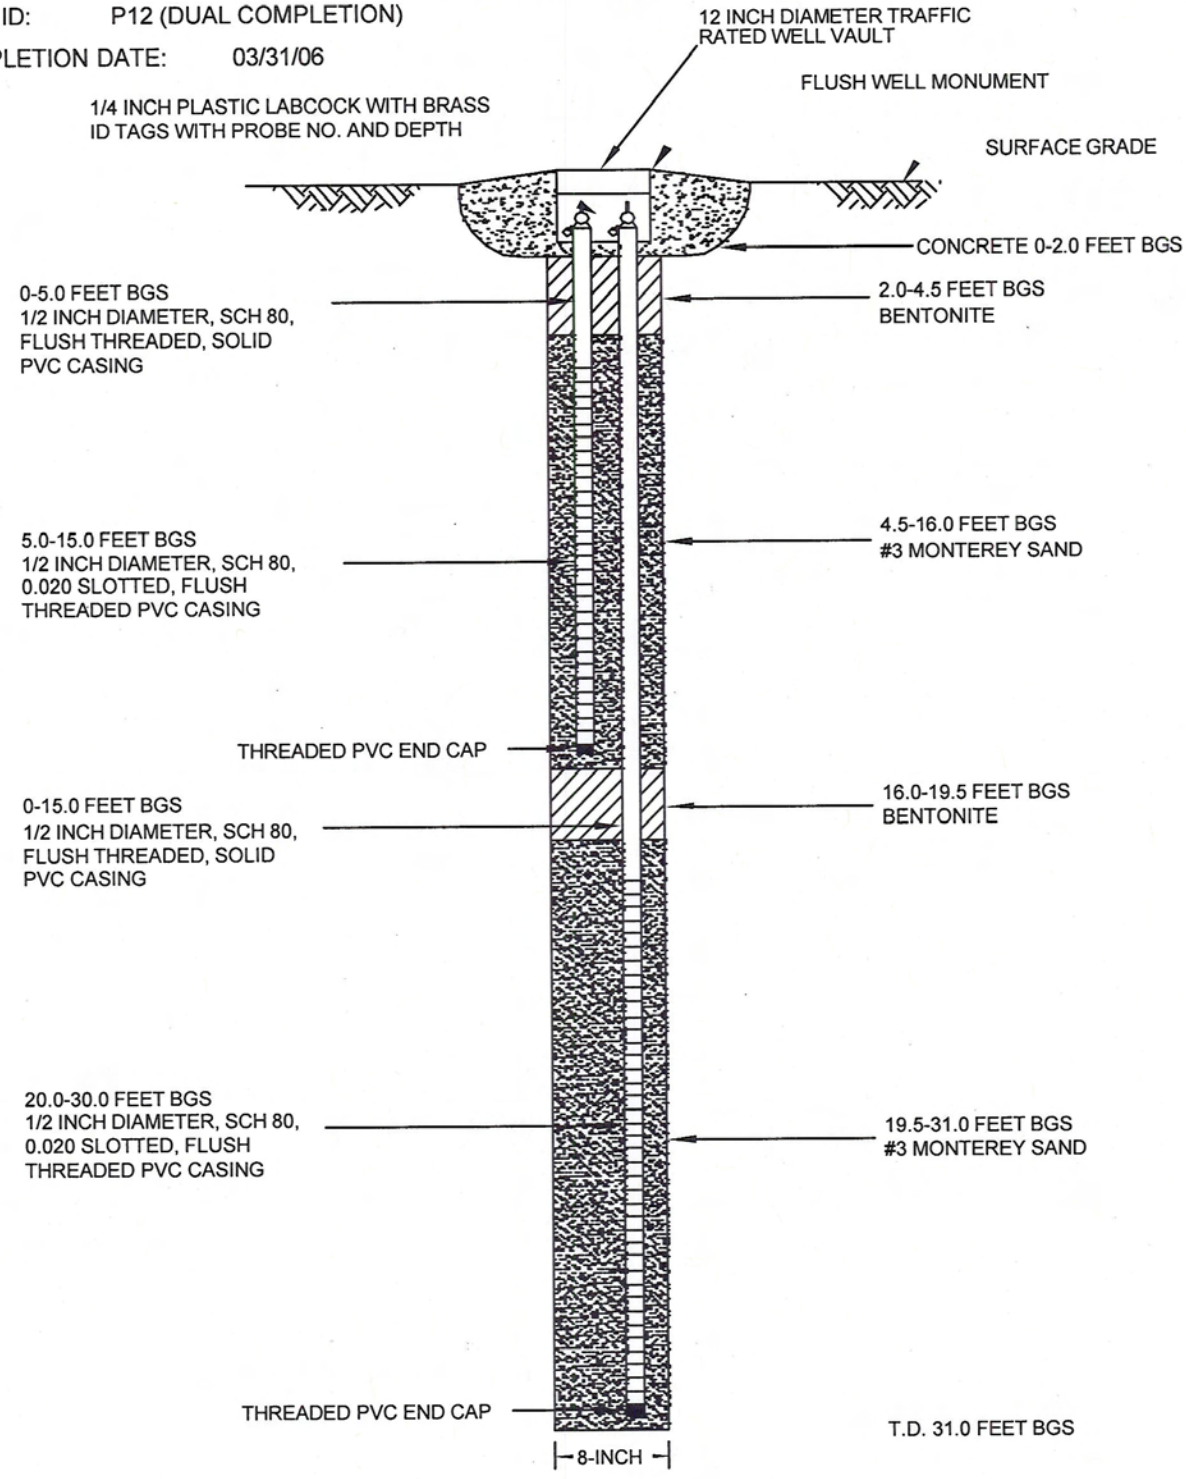

NOT TO SCALE
ALL DEPTHS ARE APPROXIMATE

Ninyo & Moore	GAS MONITORING WELL CONSTRUCTION DUAL COMPLETION-P12	FIGURE
PROJECT NO. 104690017 / DATE 4/06	DISPOSAL GARDENS TORRANCE, CALIFORNIA	

104690017 gas well p12

LANDFILL GAS MONITORING WELL CONSTRUCTION SCHEMATIC

WELL ID: P13 (SINGLE COMPLETION)

COMPLETION DATE: 03/29/06

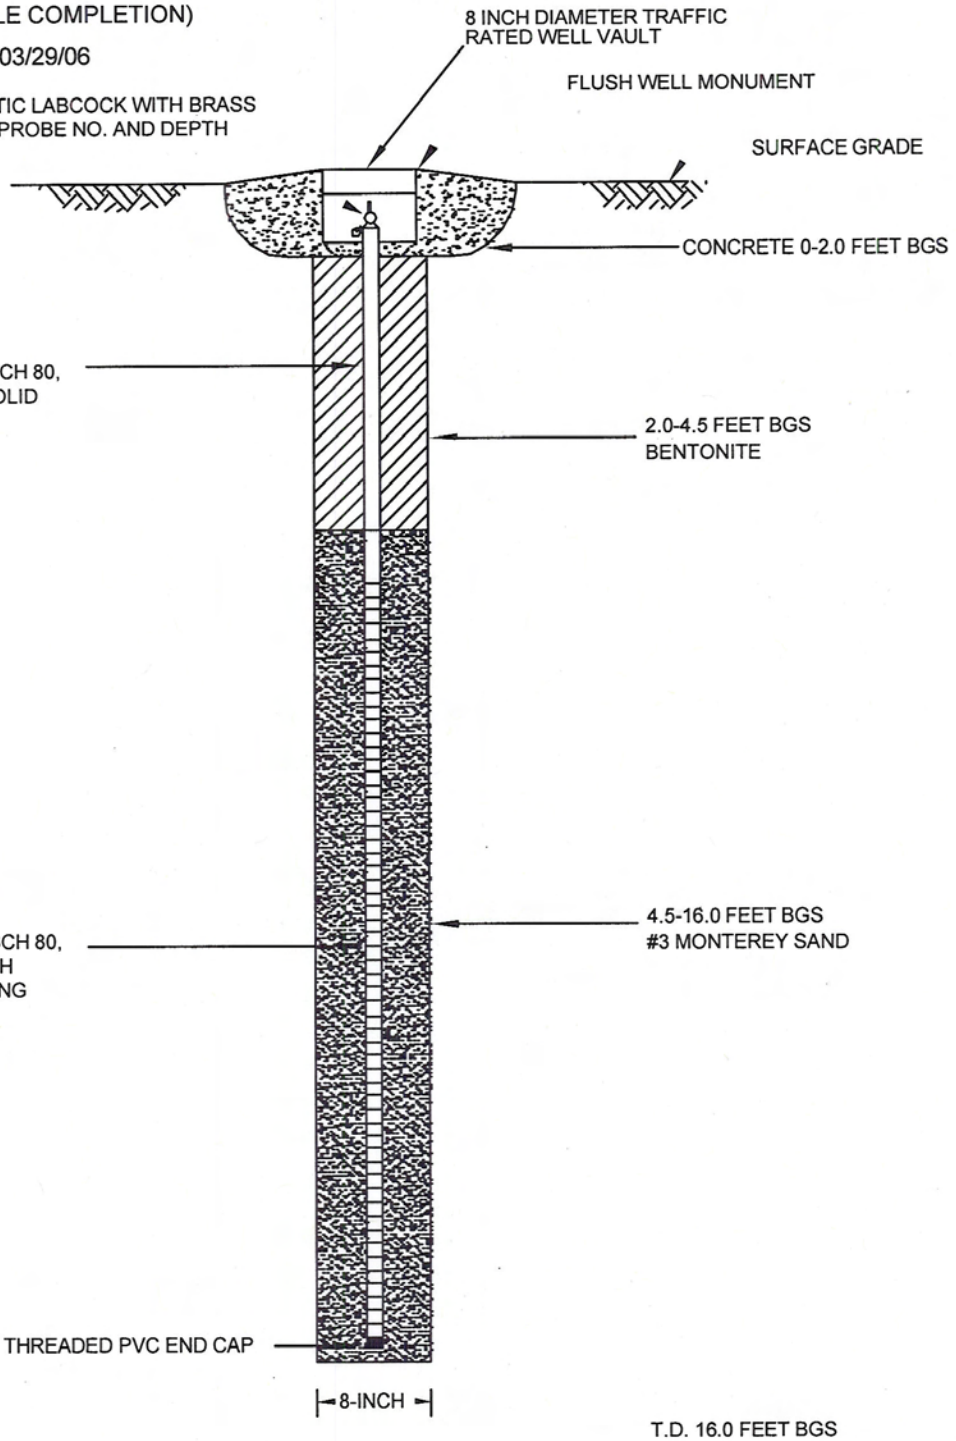

NOT TO SCALE
ALL DEPTHS ARE APPROXIMATE

Ninyo & Moore	GAS MONITORING WELL CONSTRUCTION SINGLE COMPLETION-P13	FIGURE
PROJECT NO. 104690017 / DATE 4/06	DISPOSAL GARDENS TORRANCE, CALIFORNIA	

104690017 gas well p13